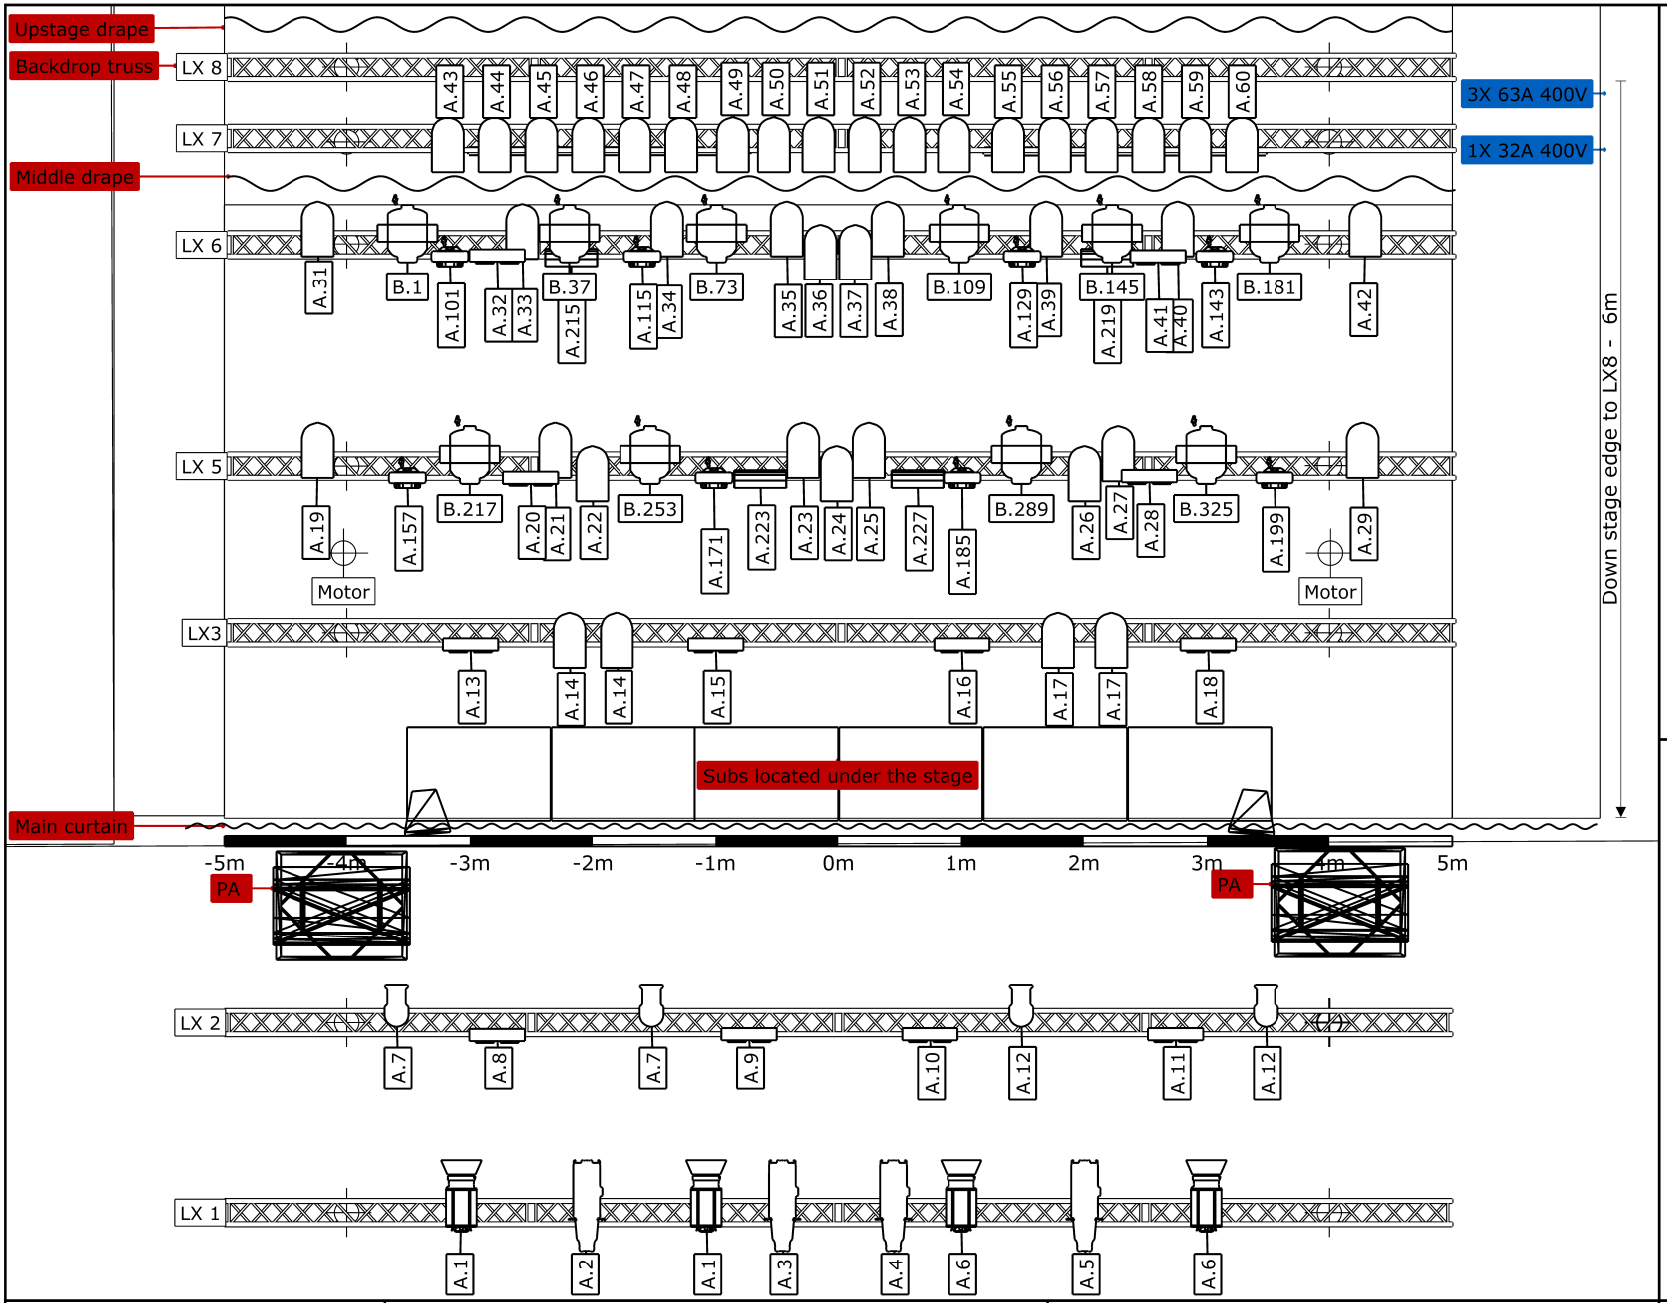

Symbol key

- Par 64 (41)
- Ayrton Diablo-S (10)
- 2-Light (8)
- MARTIN MAC Aura - (8)
- Martin Atomic 3000 (4)
- 310 HPC (4)
- Eurospot DS 54 (4)
- 4-Light (4)
- ETC Source Four Zoom 15°-30° (4)

Info:

Haze: 1x MDG 2Ch Dmx or standalone
Smoke: 2x Martin ZR44

Power:
8x 230v 16A Shuko
3x 400v 63A CEE
2x 400v 32A CEE

Load in:
1x 400v 63A CEE

Dimmers:
24 channels avaible 67-90
91-96 is house lights

Measurement:
Height from stage floor to truss: 4,5M
Stage height: 1,10M

Project: RØKERIET ARENA		Lightplot Røkeriet 2023	
Project location: USF VERFTET	Project date: 02.04.2023		
Client: USF VERFTET			
Drawing author: Andreas	Drawing version: 1.1	File name: 1. Røkeriet.c2p	Document name: USF VERFTET

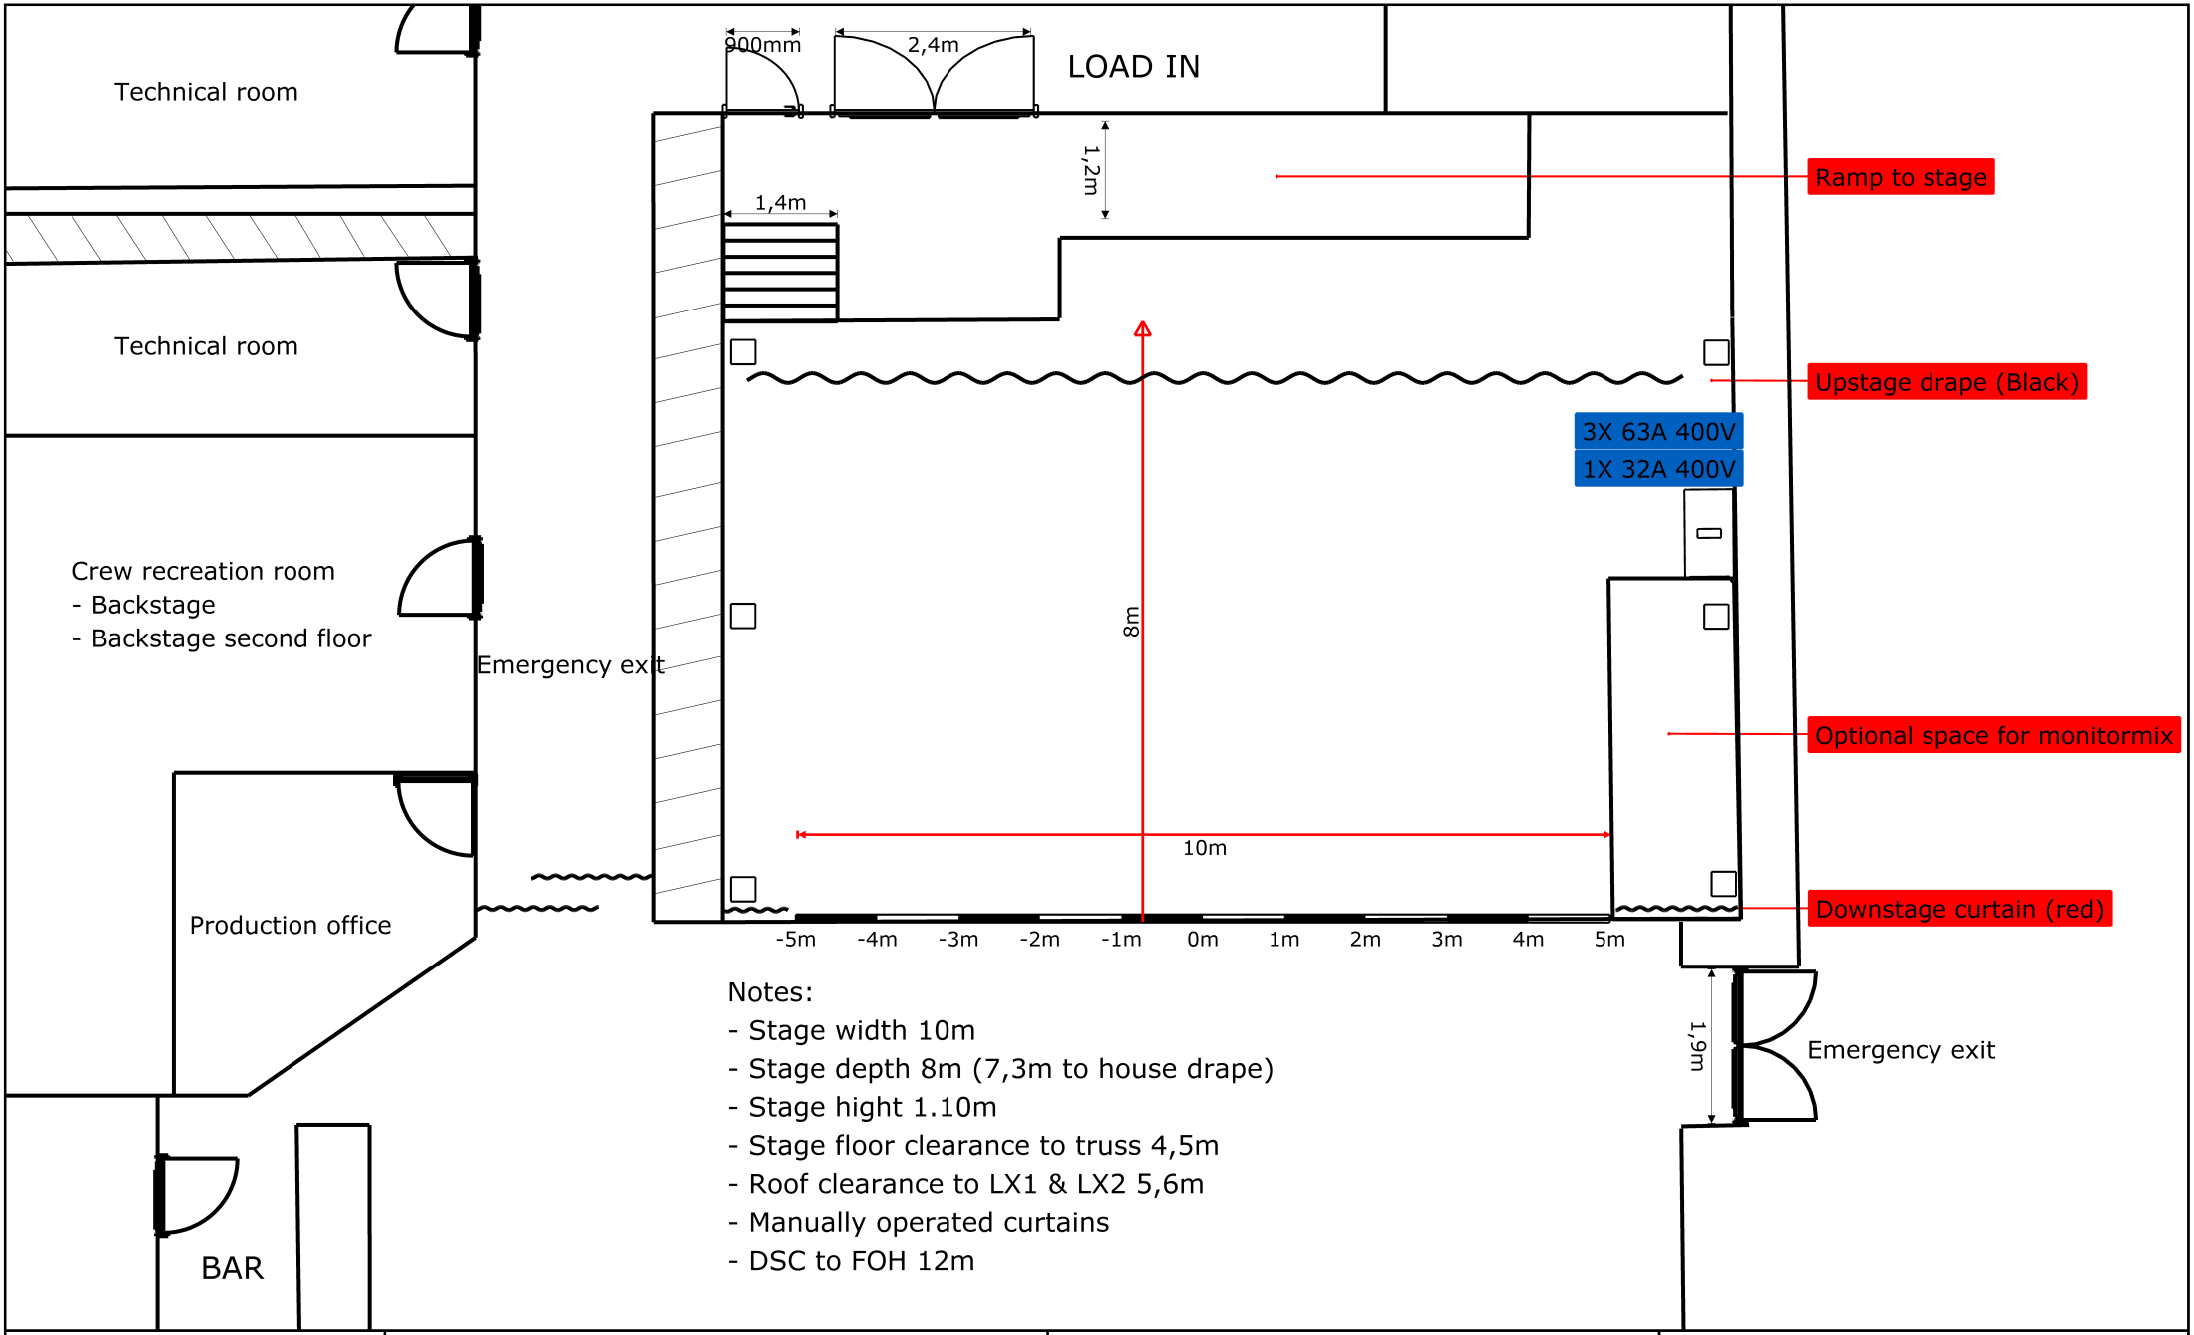

Notes:

- Stage width 10m
- Stage depth 8m (7,3m to house drape)
- Stage hight 1.10m
- Stage floor clearance to truss 4,5m
- Roof clearance to LX1 & LX2 5,6m
- Manually operated curtains
- DSC to FOH 12m

Project: RØKERIET ARENA			USF RØKERIET	
Project location: USF VERFTET	Project date: 02.04.2023			
Client: USF VERFTET				
Drawing author: Andreas	Drawing version: 1.1	File name: 1. Røkeriet.c2p	Document name: USF VERFTET	

Symbol key

- Par 64 (41)
- Diablo-S (10)
- 2-Light (8)
- MAC Aura (8)
- Atomic 3000 (4)
- 310 HPC (4)
- Eurospot DS 54 (4)
- 4-Light (4)
- Source Four Zoom 15°-30° (4)

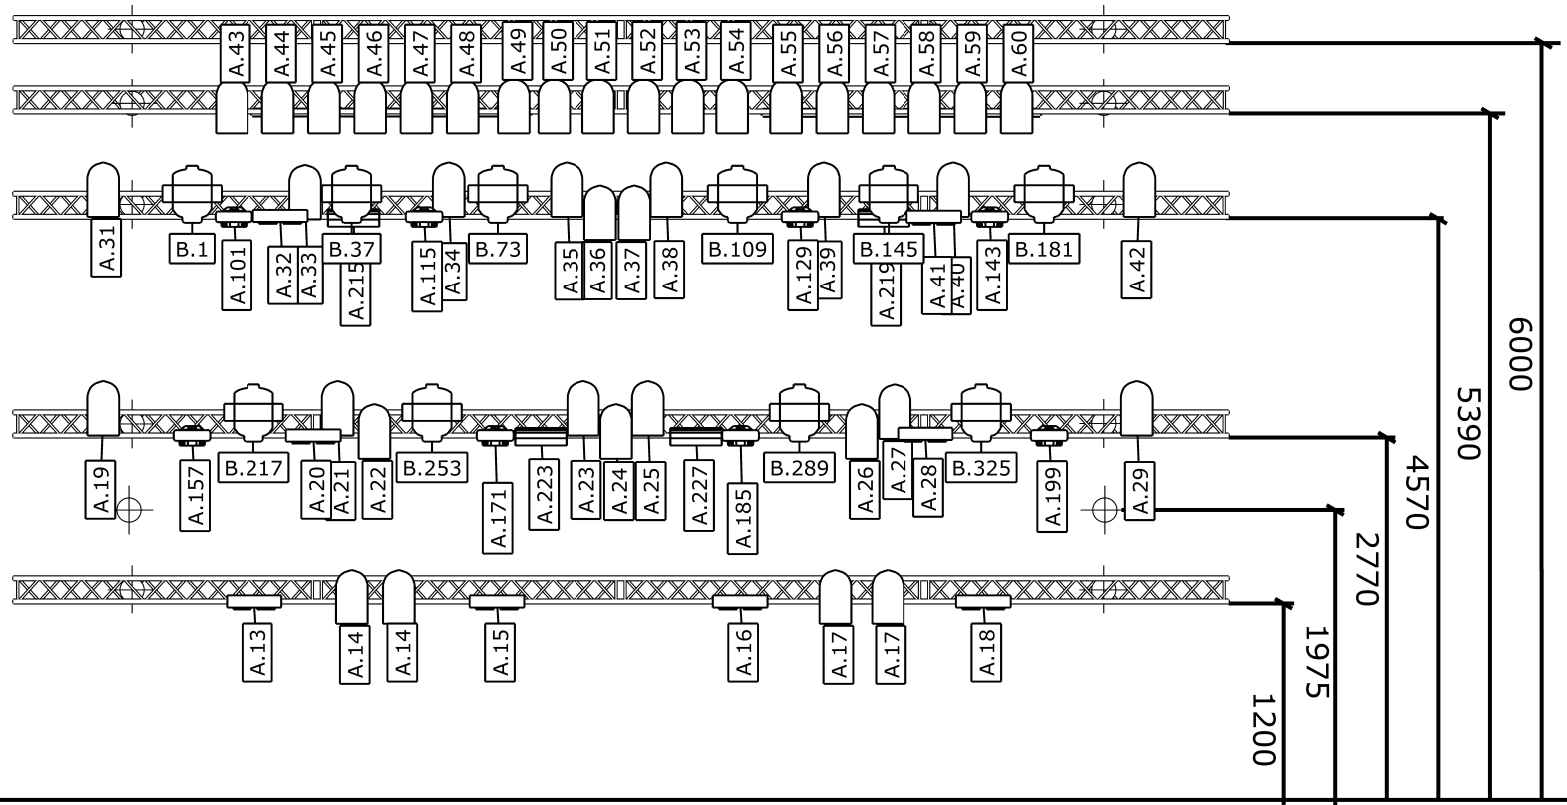

DSE

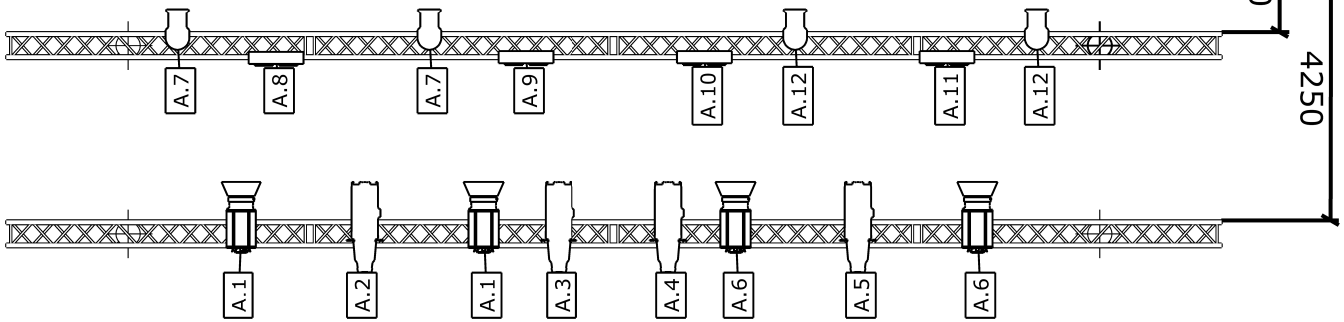

Project: RØKERIET ARENA		USF RØKERIET	
Project location: USF VERFTET	Project date: 02.04.2023		
Client: USF VERFTET			
Drawing author: Andreas	Drawing version: 1.1	File name: 1. Røkeriet.c2p	Document name: USF VERFTET

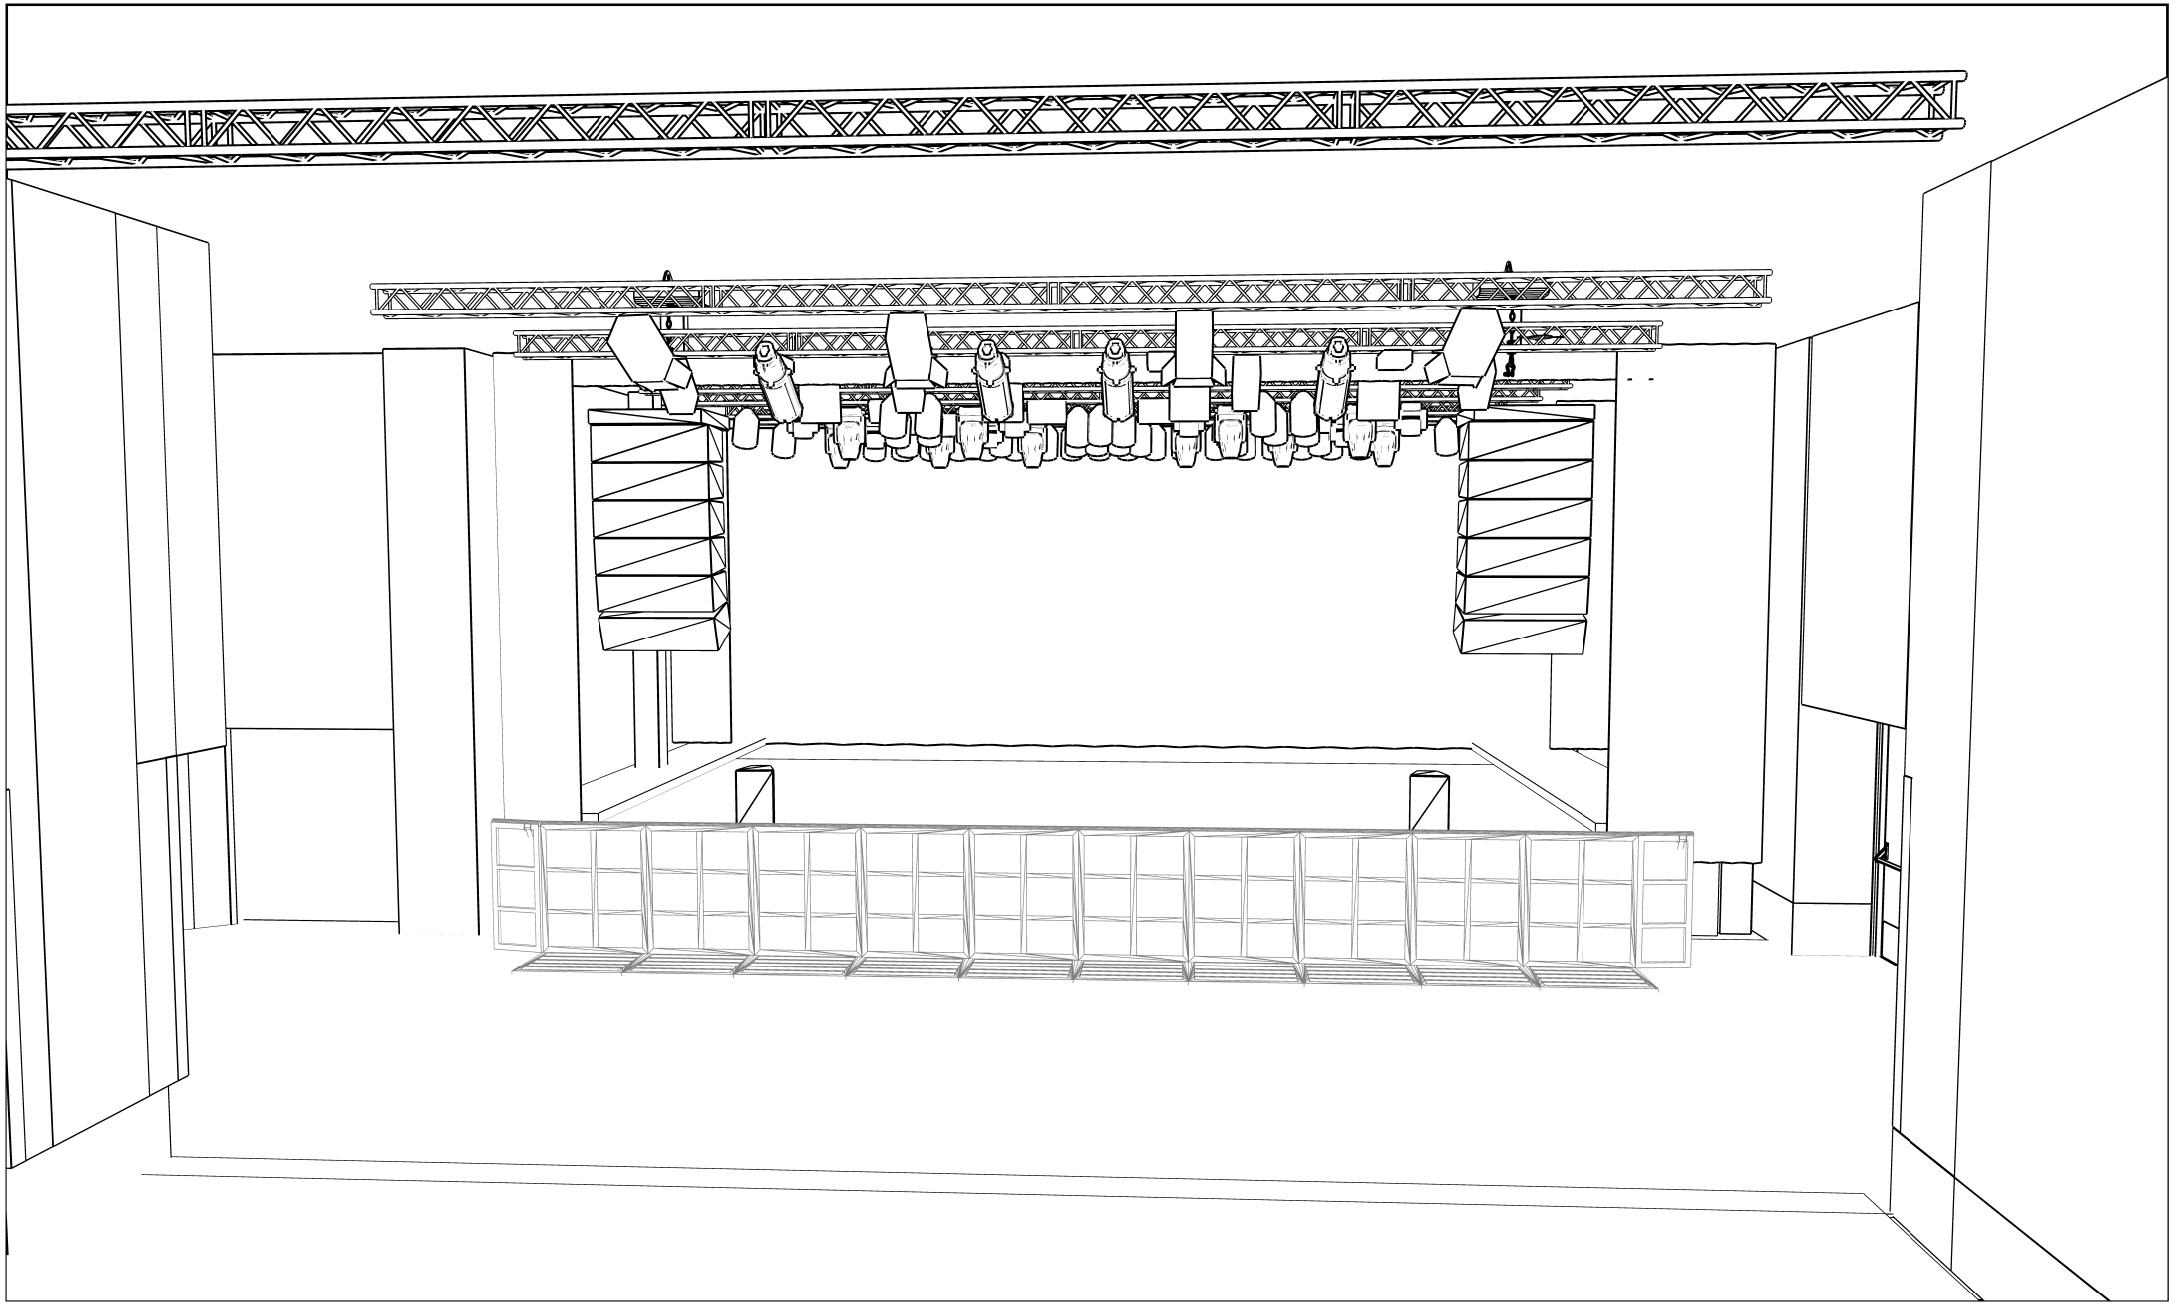

Project: RØKERIET ARENA			USF RØKERIET	
Project location: USF VERFTET	Project date: 02.04.2023			
Client: USF VERFTET				
Drawing author: Andreas	Drawing version: 1.1	File name: 1. Røkeriet.c2p	Document name: USF VERFTET	